providing and laying of 300 mm dia RCC NP3 class pipeline and 230 mm dia SW pipeline in place of 150/175 /230 mm sw line at PRS lane and Chikkanamma Gudi Beedhi Nagarathepete coming under Bannappa park S/stn of AEE SW-1 sub division.

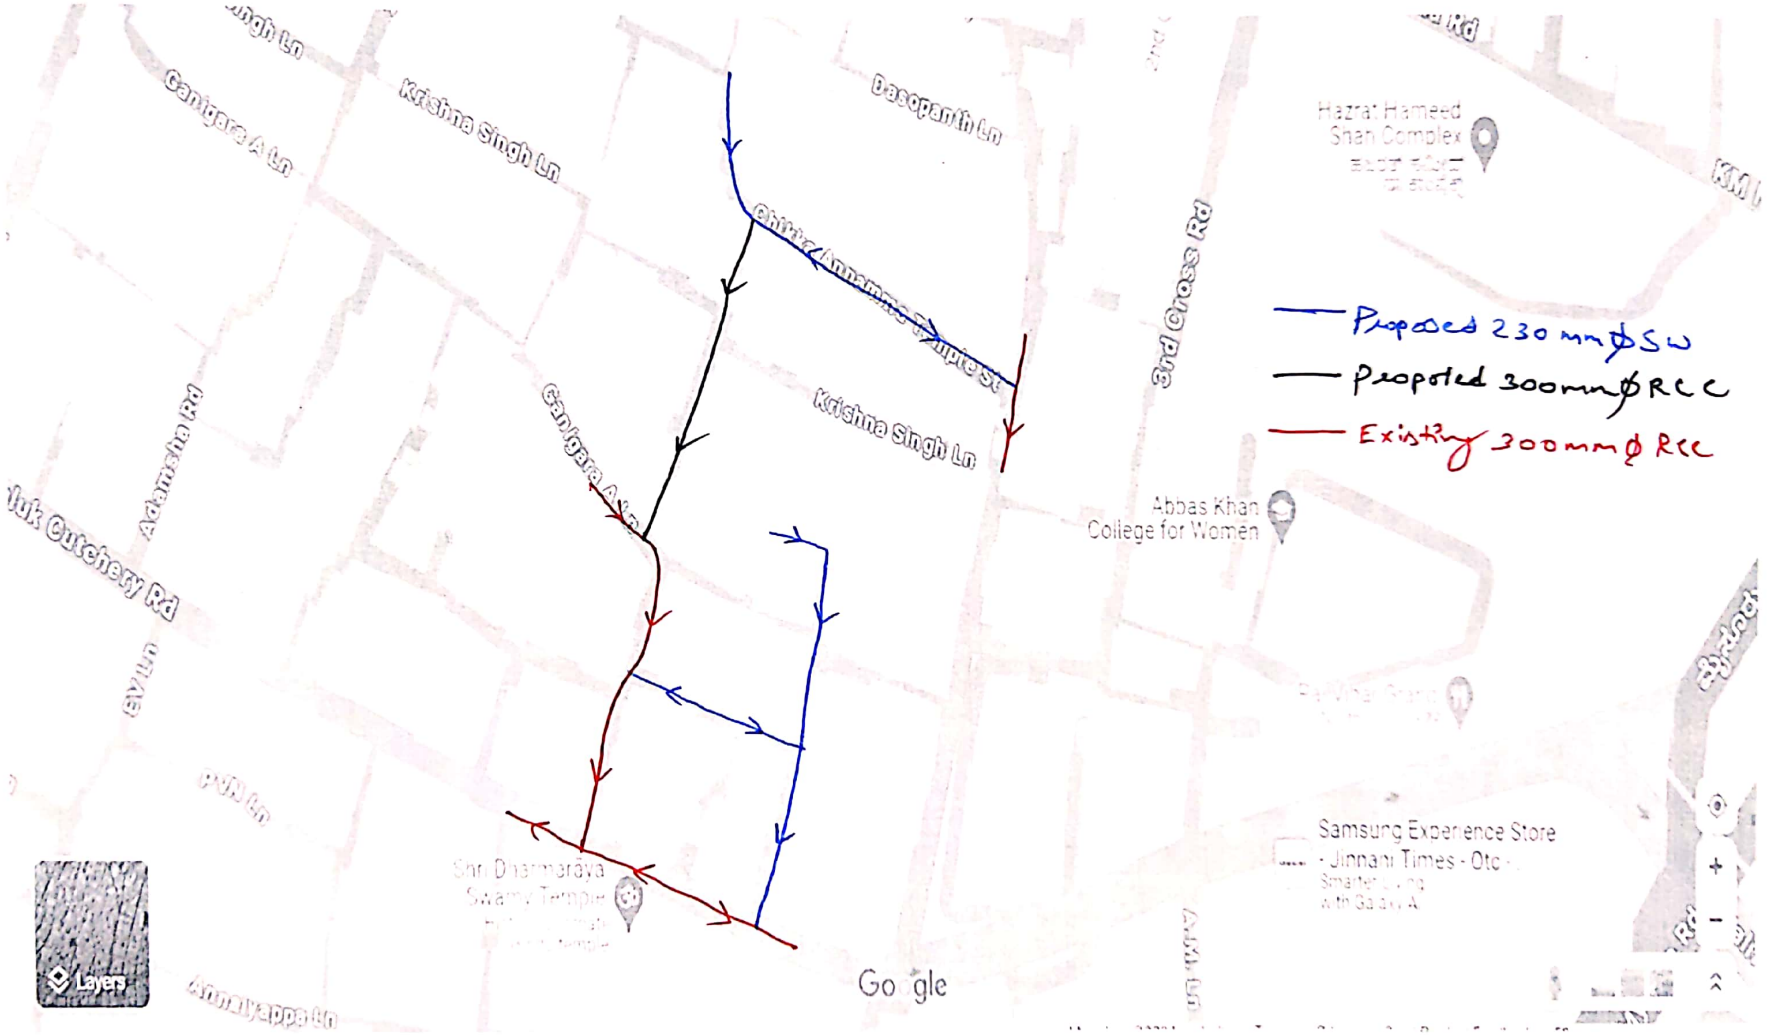

AE-BNP

AEE SW-1

SW)-1

Scanned with OKEN Scanner